


VECTORWORKS EDUCATIONAL VERSION

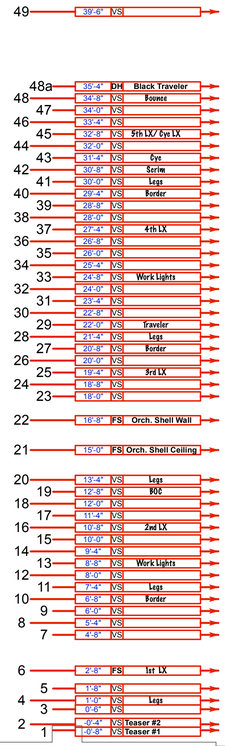

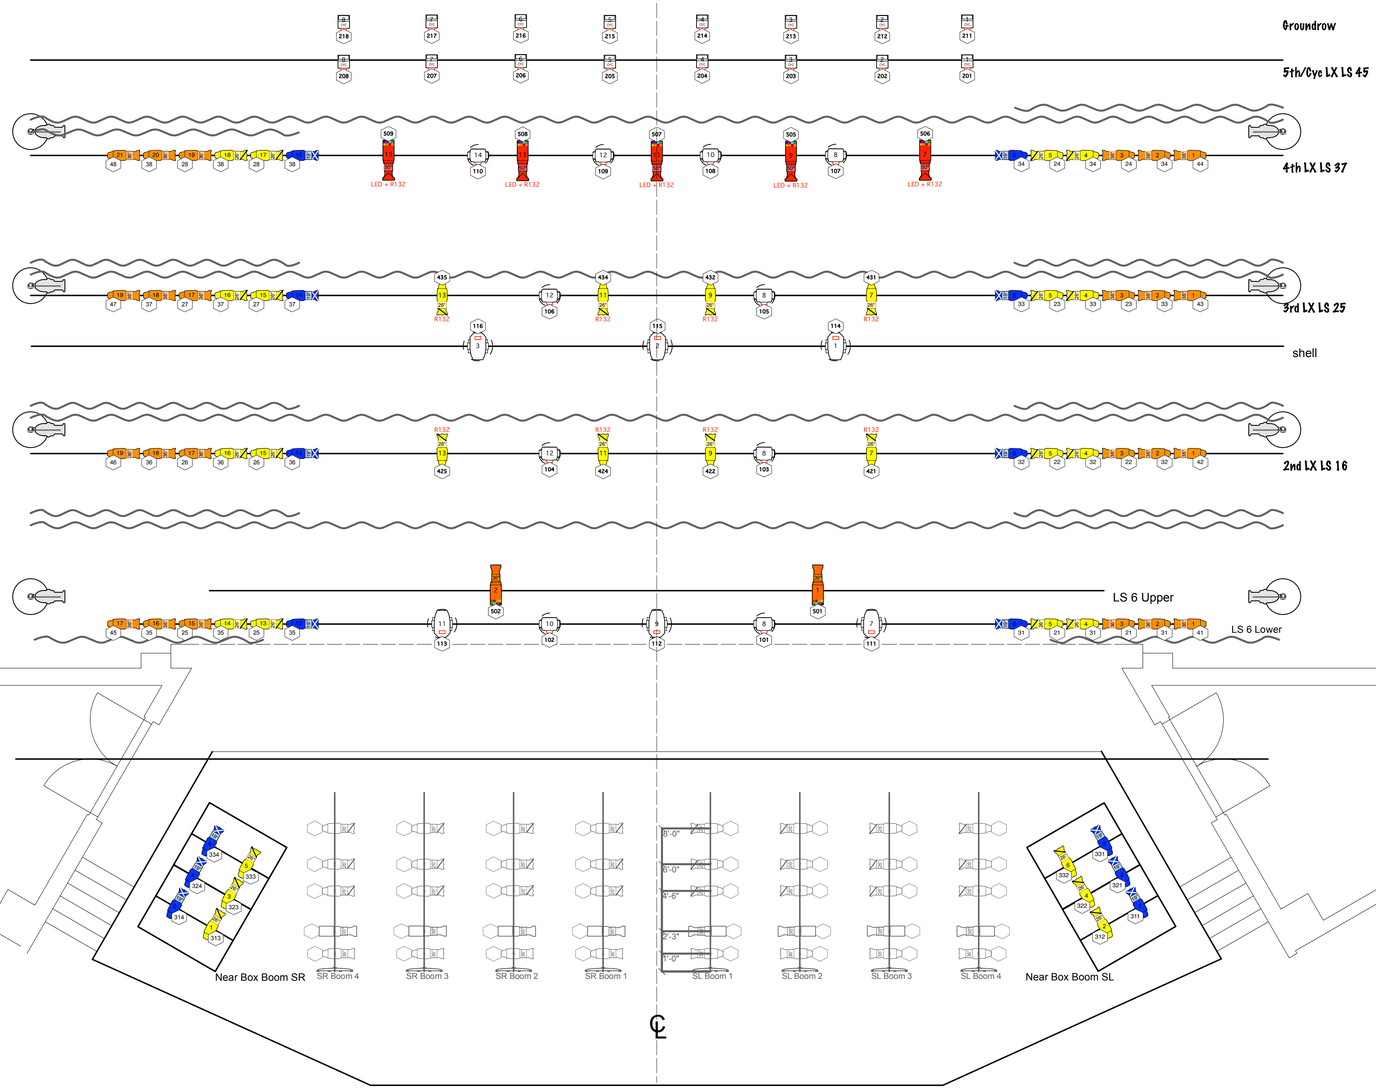

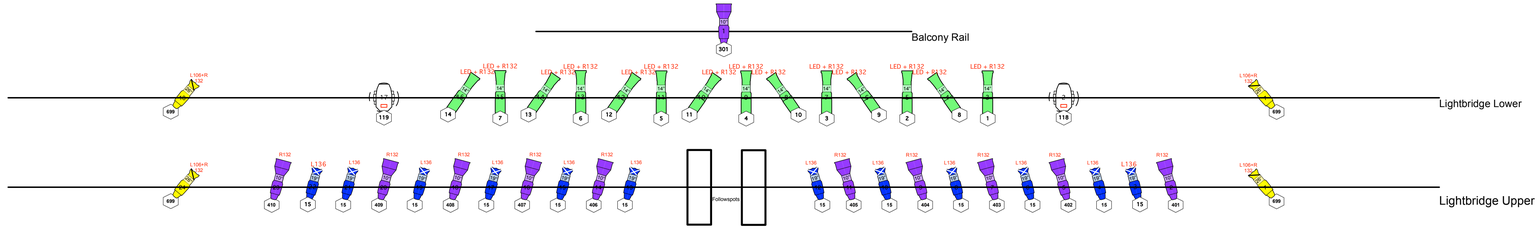

Notes:
1. Box Booms and booms are only hung/ placed upon request
2. Additional units may be added upon request durring advance
3. Balcony, Upper and Lower Lightbridge not drawn in place

Symbol Key

Lights

- ETC Source4 10deg @ 575w
- ETC ColorSource Spot 14deg @ 160w
- ETC Source4 19deg @ 575w
- ETC Source4 26deg @ 575w
- ETC Source4 36deg @ 575w
- ETC ColorSource CYC @ 133 w
- Elation Rayzor 760 @ 650 w
- Chauvet Maverick Force X Profile @ 595 w

Typical Unit



Note:
Color is left open to be chosen for or by visiting production

CENTER FOR THE ARTS
George Mason University

File Name
Repertory Light Plot

Season	Scale	Master Electrician:
2026-27	1/4" = 1'-0"	Bethany Thompson 703-993-8895 bthompsa@gmu.edu

VECTORWORKS EDUCATIONAL VERSION