


Vectorworks Educational Version

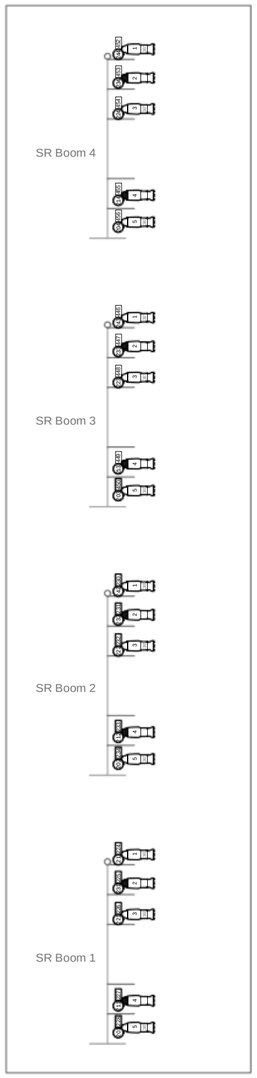

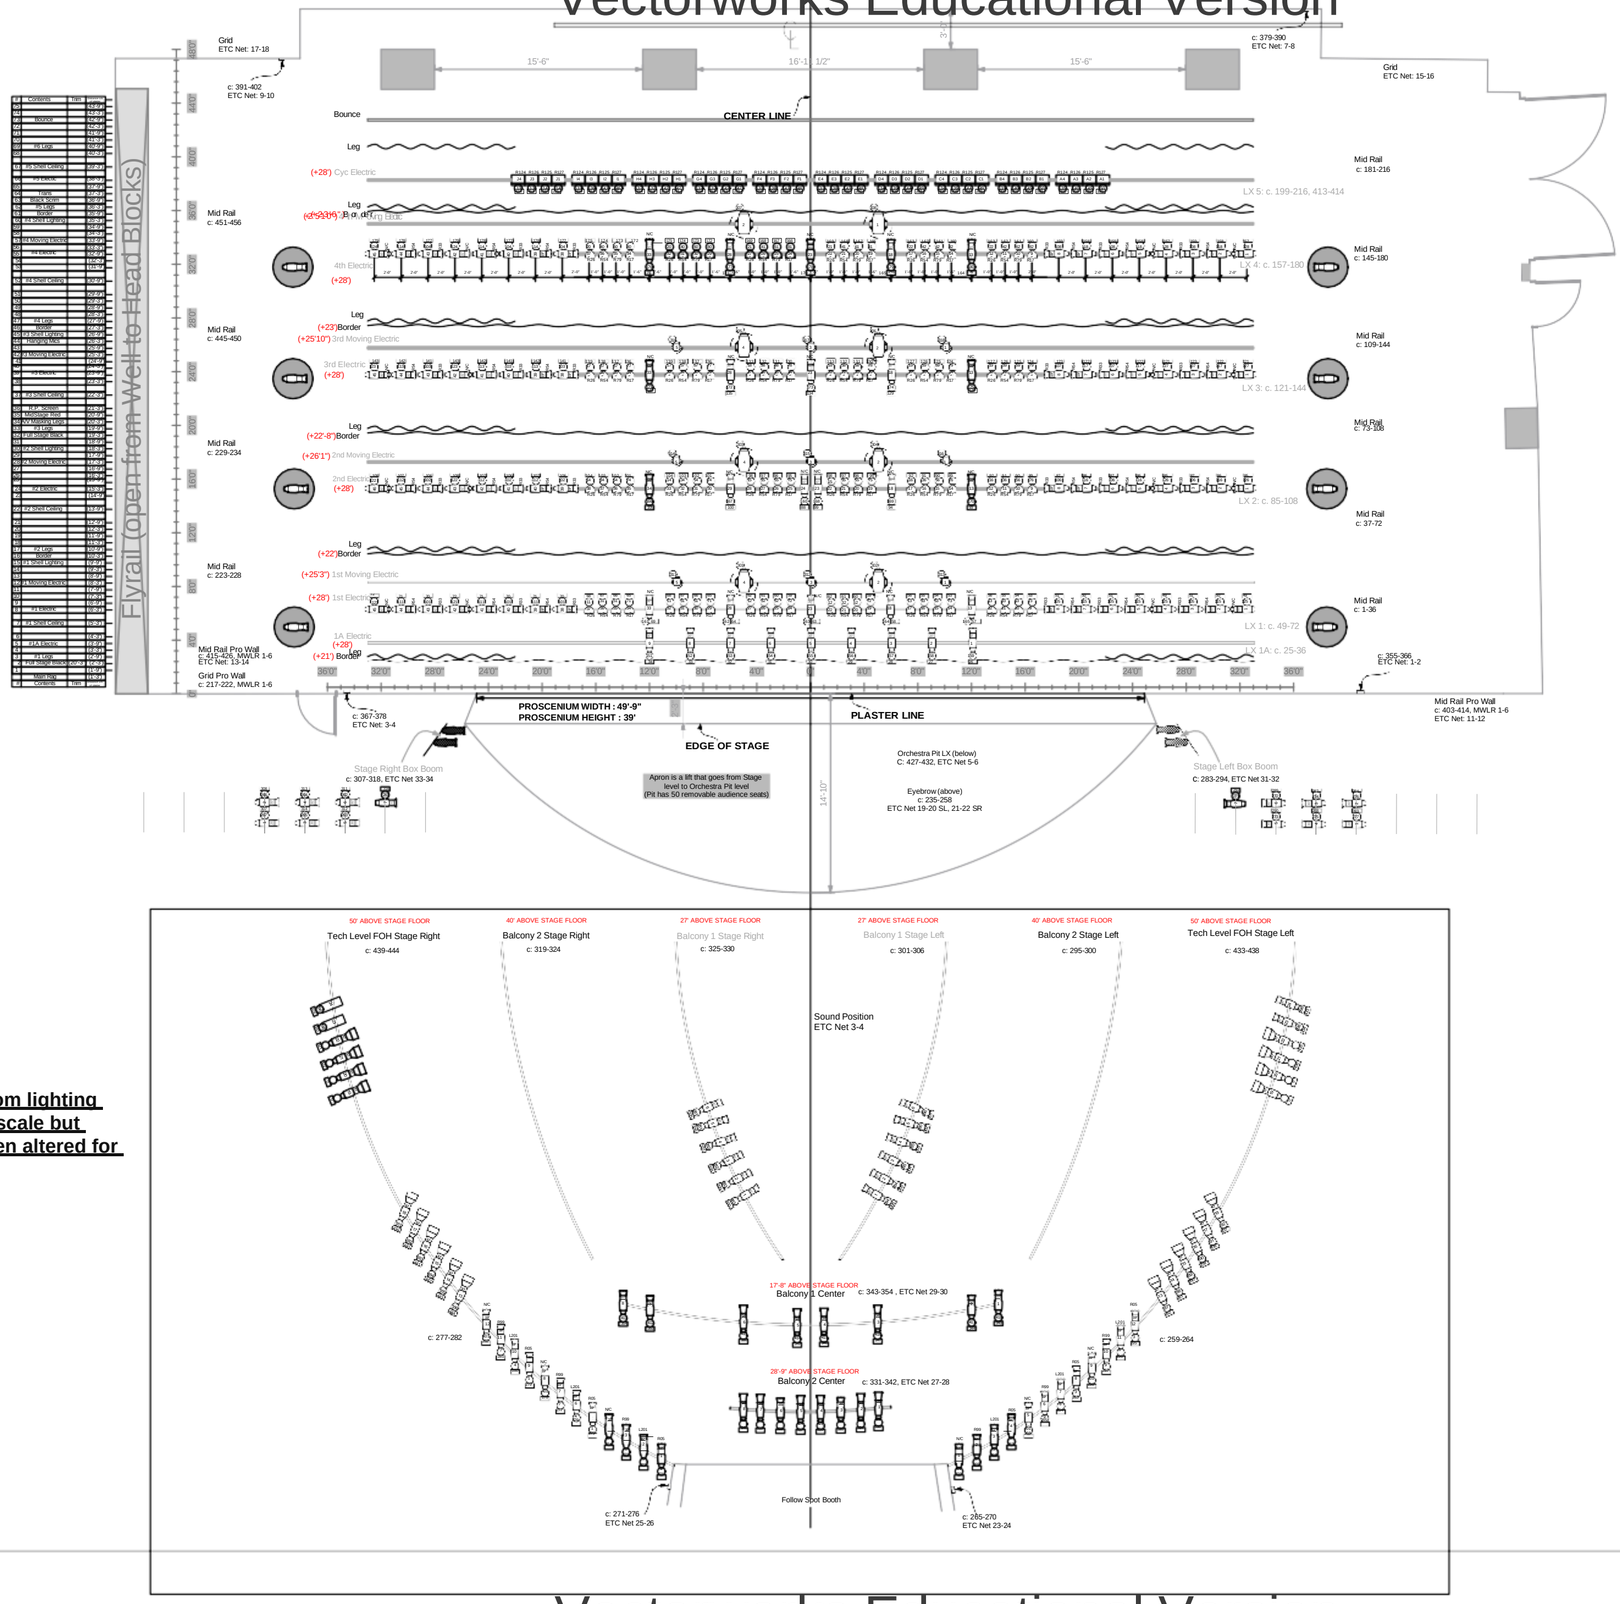

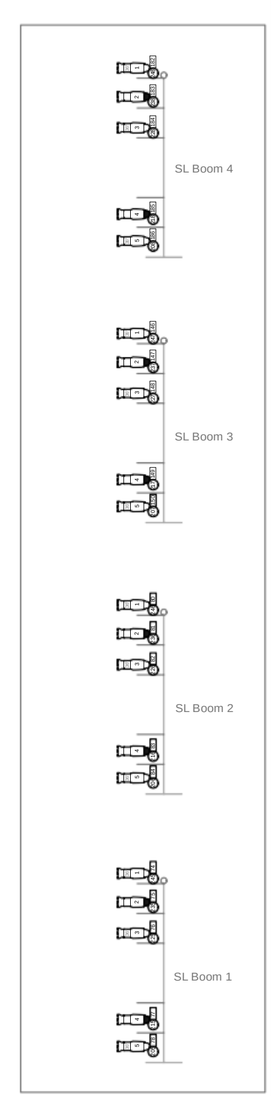

Front of House and Boom lighting positions are drawn to scale but their positions have been altered for clarity


Instrument Key

- Source 4 10 Degree, 750 W
- Source 4 14 Degree, 750 W
- Source 4 19 Degree, 750 W
- Source 4 26 Degree, 750 W
- Source 4 36 Degree, 750 W
- Source 4 50 Degree, 750 W
- Source 4 70 Degree, 750 W
- Source 4 36 Degree, 750 W w/ Seachanger
- Source 4 PAR, 750 W
- Elation Fuze Profile
- GLP Impression X4S
- L&E Single Cell Cyc, 1 KW

Accessory Key

- 18" Side Arm

Legend

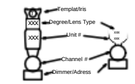

Notes

-All lighting positions DS of the Prociumium are neither drawn to scale nor in correct locations, please use only for reference

-Hylon able to provide top hats and barn doors, irises, template holders as needed.

-Hylton able to change Source 4 PARS to vnsp, nsp, mfl, and wfl as needed

-All dimensions consistant on LX 1-4, refer to LX4 for distances

-Booms drawn for reference only and not shown in normal position, they are available upon request, are not typicaly in place, and their use may incur additional charges. With advanced notice boom color can be changed as needed per show and may incur additional charges

-Any changes to gel, hanging, or patch should be requested while in the planning process (before day of event) and may incur additional charges

-Use of moving lights requires advanced notice, will increase programming time needed, and may incur additional charges. Please inquire during scheduling and planning meetings if you wish to include them in your event!

Merchant Hall Rep Plot

Production Manager: Chris Burrell	ME: Stephen Winkler

Hylton Performing Arts Center

July 8, 2023	Version: A
Rev. By: SMW	
Scale: 3/16" = 1'-0"	Page: 1 of 2

Vectorworks Educational Version